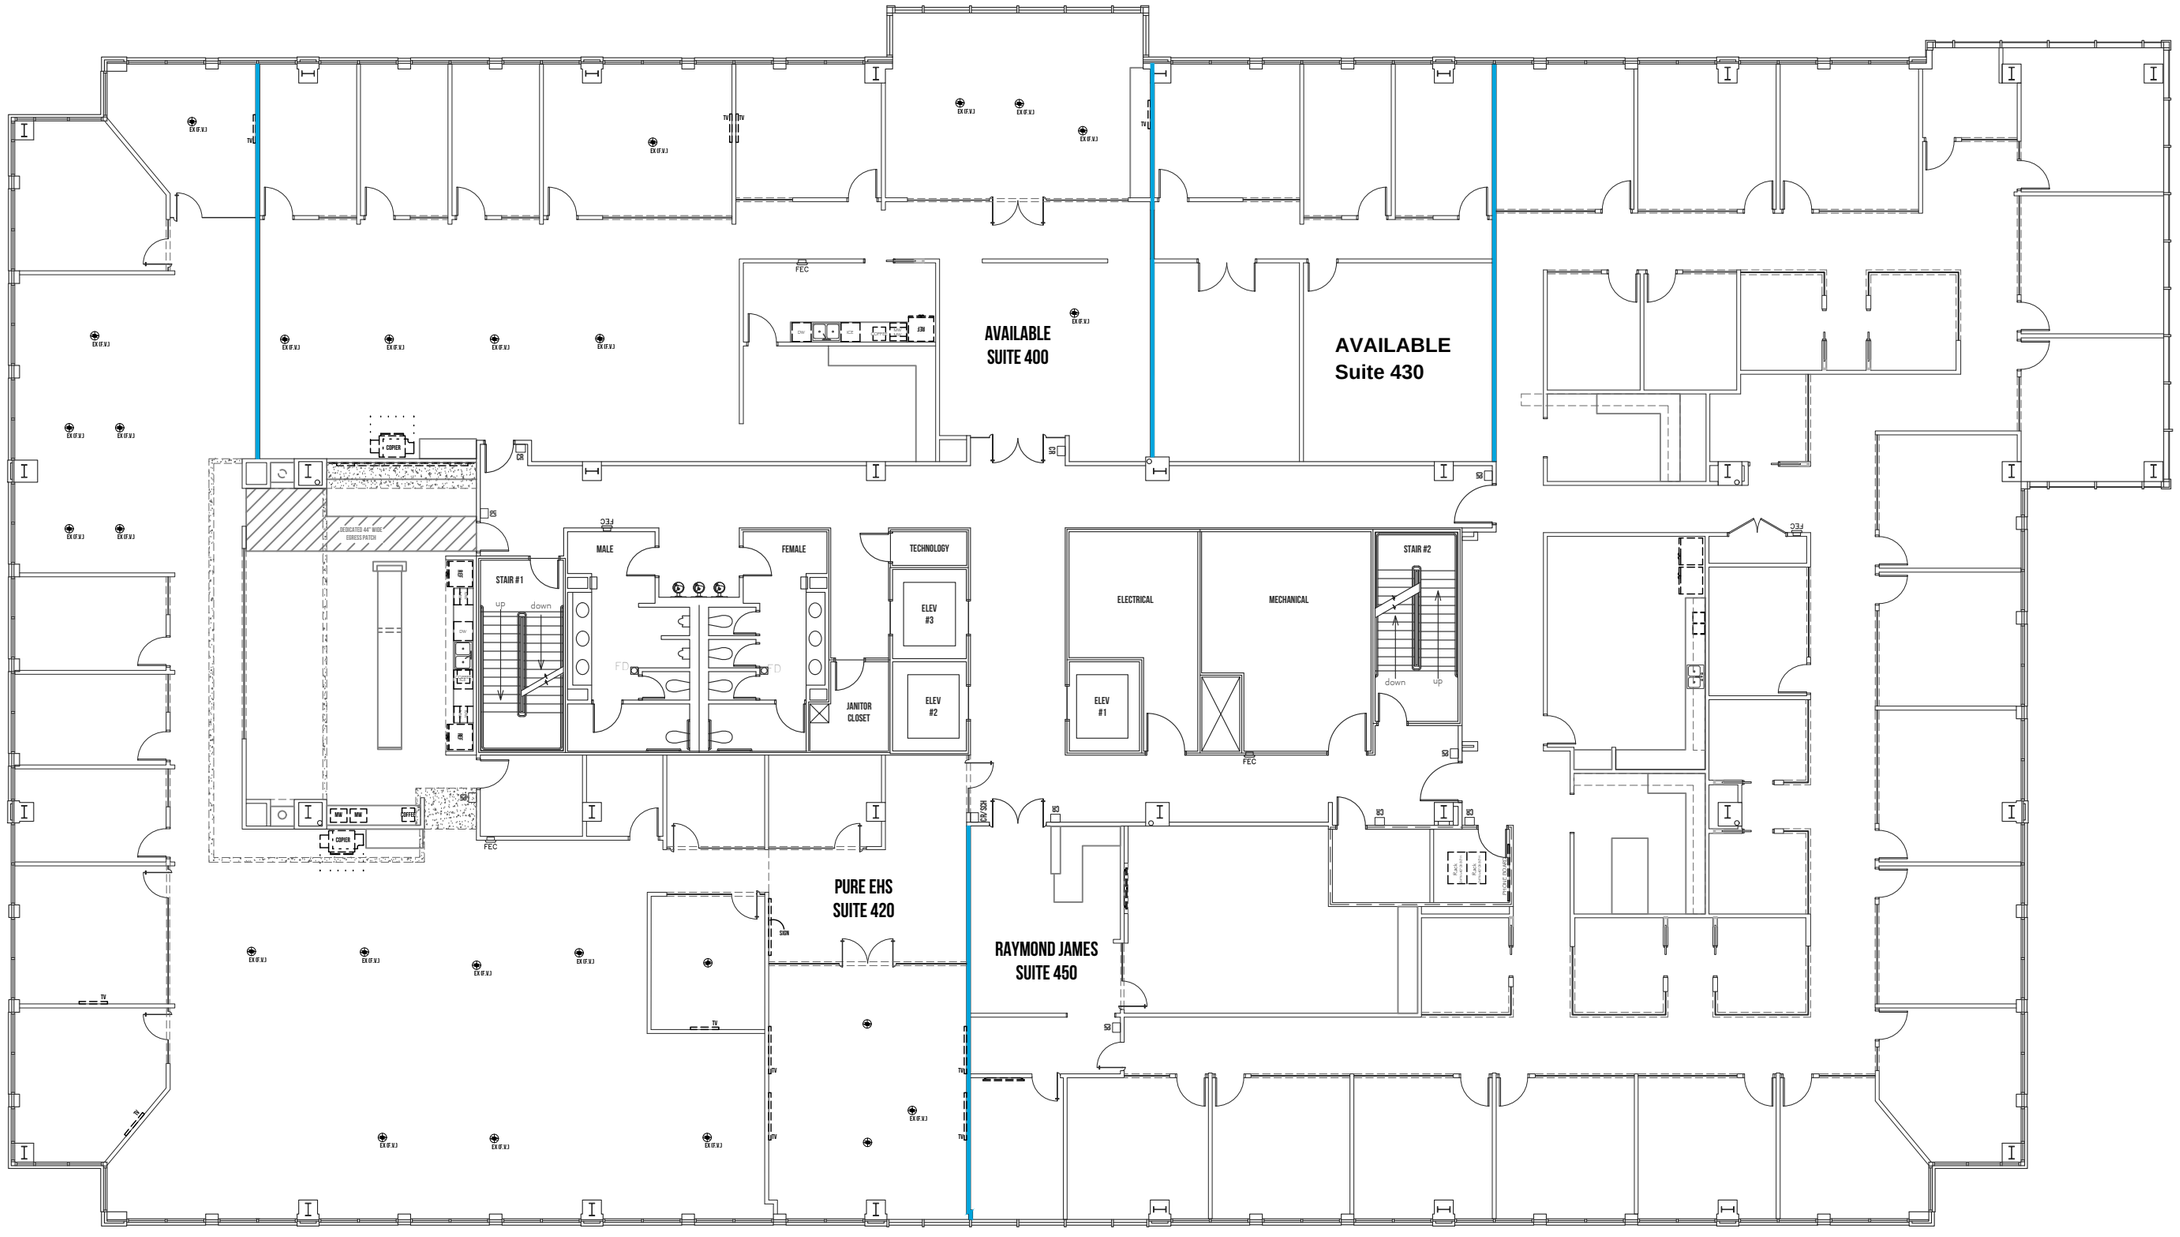


ELEVATE DESIGN

©2016 ELEVATE DESIGN, LLC ALL RIGHTS RESERVED.

4th Floor @ McEwen Southside

FULL FLOOR PLAN

ISSUE DATE: 07.30.2026

SCALE: 1/16"=1'-0"

16' 8' 0 16'